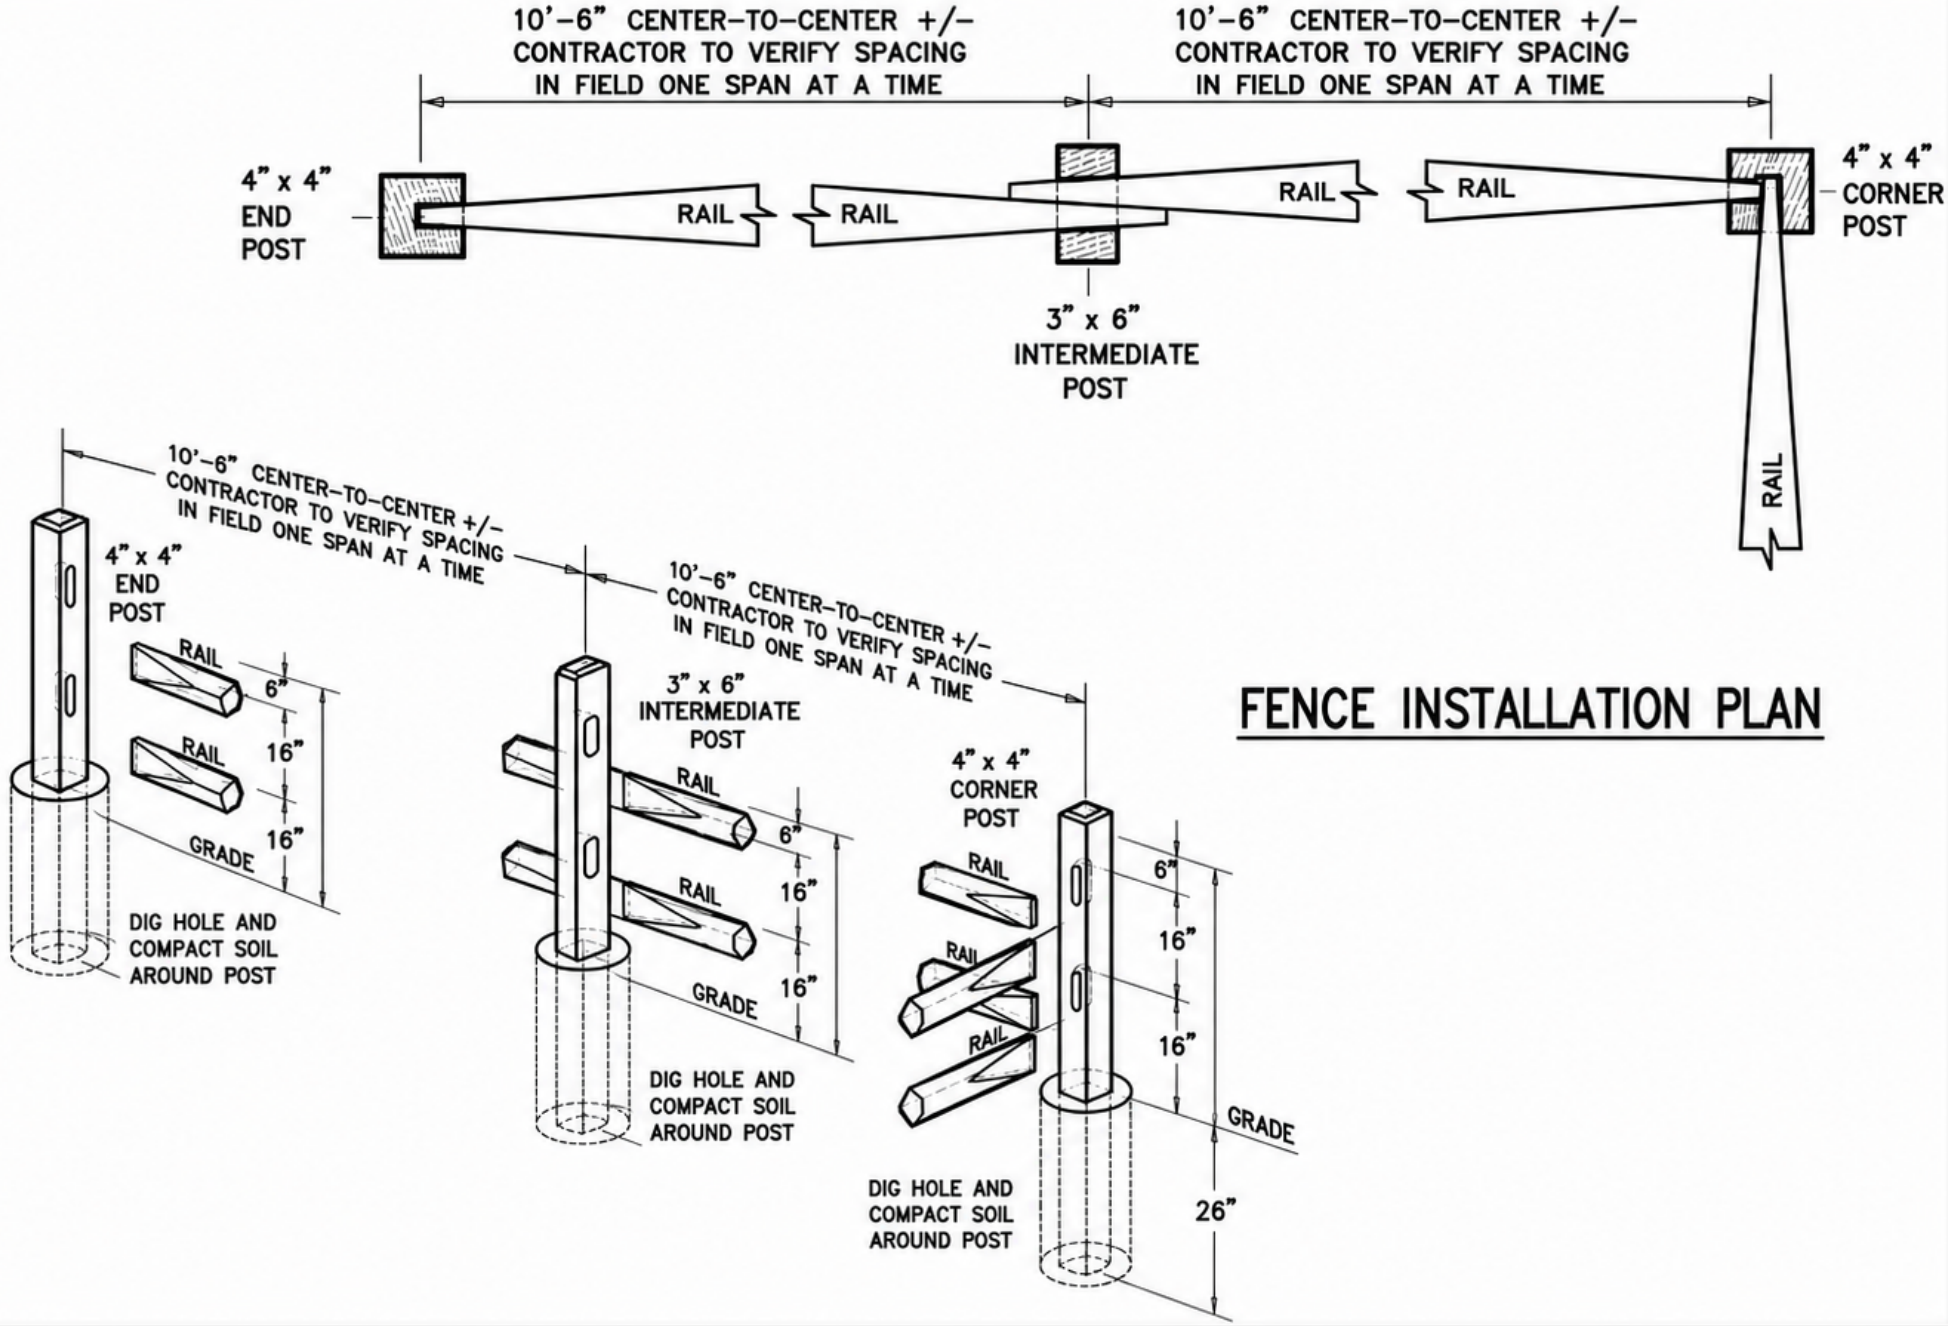

FENCE INSTALLATION PLAN

WEST VIRGINIA SPLIT RAIL	WOOD SPLIT RAIL STYLE FENCE	BY: BWN	DWG: ...
		DATE: 7-08-26	
	NOM 10' SECTION LENGTH, TWO RAILS	REV: ...	LAYER: ...
		REV DATE: ...	SCALE: ...